സെന്റർ ഫോർ പ്രൊഫഷണൽ ആൻഡ് അഡ്വാൻസ്ഡ് സ്റ്റഡീസ്
ഗാന്ധിനഗർ പി ഒ ,കോട്ടയം- 686008 ഫോൺ :0481 -2595478

സിപാസിന്റെ മേൽനോട്ടത്തിലുള്ള സ്കൂൾ ഓഫ് മെഡിക്കൽ എഡ്യൂക്കേഷൻ ഗാന്ധിനഗർ സെന്ററിലെ ബഹുനില കെട്ടിടത്തിൽ ഫയർ ആൻഡ് സേഫ്റ്റി സിസ്റ്റം സ്ഥാപിക്കുന്നതിനായി എസ്റ്റിമേറ്റ്, സ്കെച്ച് എന്നിവ തയ്യാറാക്കി സമർപ്പിക്കുന്നതിന് അംഗീകൃത ഏജൻസികളിൽ നിന്ന് താല്പര്യപത്രം ക്ഷണിക്കുന്നു.

മേൽ സെന്റർ സന്ദർശിച്ച് പരിശോധന നടത്തി ഫയർ ആൻഡ് സേഫ്റ്റി സിസ്റ്റം സ്ഥാപിക്കുന്നതിന് വേണ്ടി വിശദമായ എസ്റ്റിമേറ്റ്, സ്കെച്ച് എന്നിവ തയ്യാറാക്കി സമർപ്പിക്കുന്നതിന് താൽപര്യപ്പെടുന്ന രജിസ്ട്രേഡ് ഫയർ & സേഫ്റ്റി ഏജൻസികൾ തങ്ങളുടെ താല്പര്യ പത്രം 2027 നവംബർ 15 തീയതി വൈകിട്ട് 4 മണിക്ക് മുമ്പായി ഡയറക്ടർ, സെന്റർ ഫോർ പ്രൊഫഷണൽ ആൻഡ് അഡ്വാൻസ്ഡ് സ്റ്റഡീസ്, ഗാന്ധിനഗർ പി ഒ, കോട്ടയം- 686008 എന്ന വിലാസത്തിൽ സമർപ്പിക്കേണ്ടതാണ്. പ്രസ്തുത കെട്ടിടത്തിന്റെ പ്ലാൻ ഇതോടൊപ്പം ചേർത്തിരിക്കുന്നു .

Sd/-
ഡയറക്ടർ, സിപാസ്

* This is a computer system (Digital File) generated letter. Hence there is no need for a physical signature.

Draft #1 of File 3323/2026/CPAS HO Approved by Administrative Officer on 30-Oct-2026 01:40 PM - Page 1

EXISTING BUILDING FOR DIRECTOR , S.M.E.NURSING COLLEGE ,ARPOOKARA- PANCHAYAT VILLAGE -ARPOOKARA TALUK - KOTTAYAM DISTRICT - KOTTAYAM IN SY.No. 480.

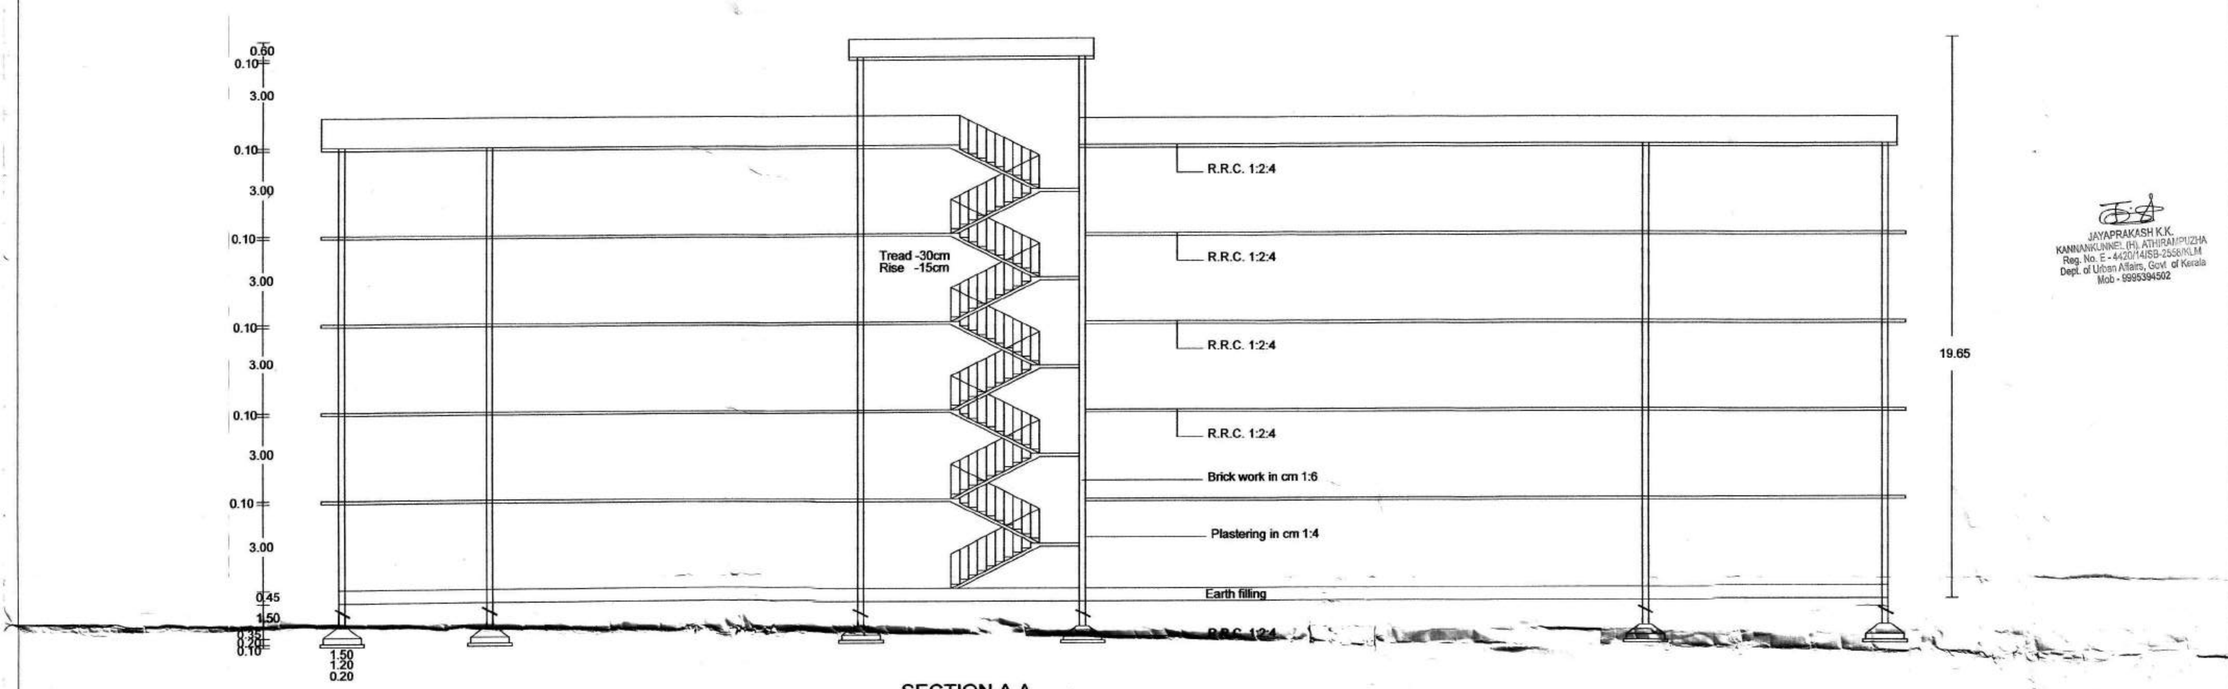

SECTION A.A.

JAYAPRAKASH K.K.
KANNANKUNNEL (H), ATHIRAMPUZHA
Reg. No. E - 4420/14/SB-2558/KLM
Dept. of Urban Affairs, Govt. of Kerala
Mob - 9995394502

Address and singnature Of The Clint

THE DIRECTOR
SME.Nursing cllege
Gandhi nagar
Medical college

Existing F.F	:	1280.74M2
Existing S.F.	:	1280.74M2
Existing T.F	:	1280.74M2
Existing F.F	:	1280.74M2
Total	:	6403.70M2

Reference
District Kottayam
Taluk Kottayam
Village Arpookara
Survey no 480
Extent 69.44 Are
Panchayat :Arpookara
F.A.R. 1.22
Coverage 24 %

Joinery Detailes

Door - 2.00x1.00=34Nos
Door - 2.00x0.90=24Nos
Door - 2.00x0.80=14Nos
Window - 150x150 = 45 Nos
Ventilation -1.00x0.90= 40Nos

SERVICE PLAN

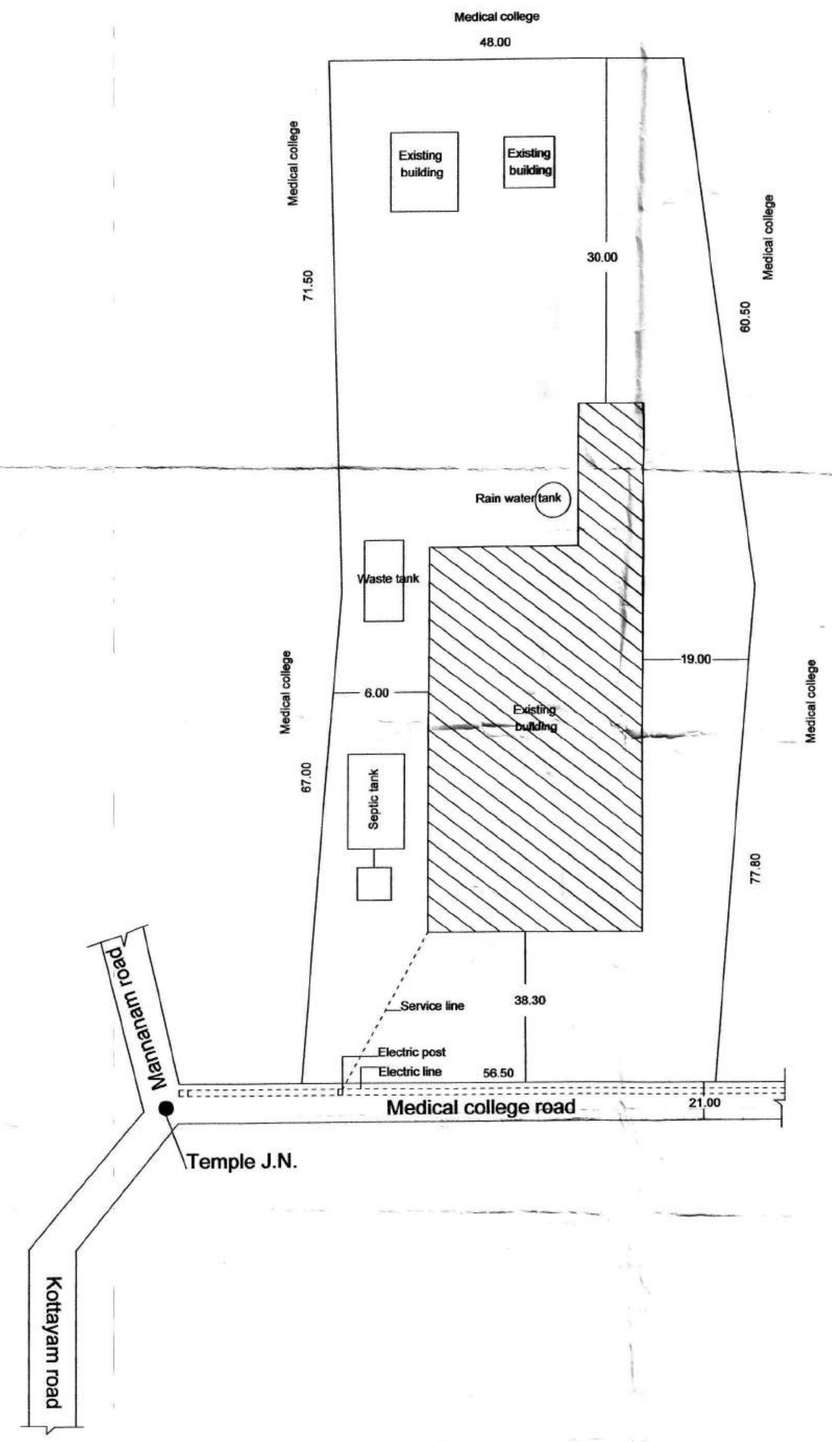

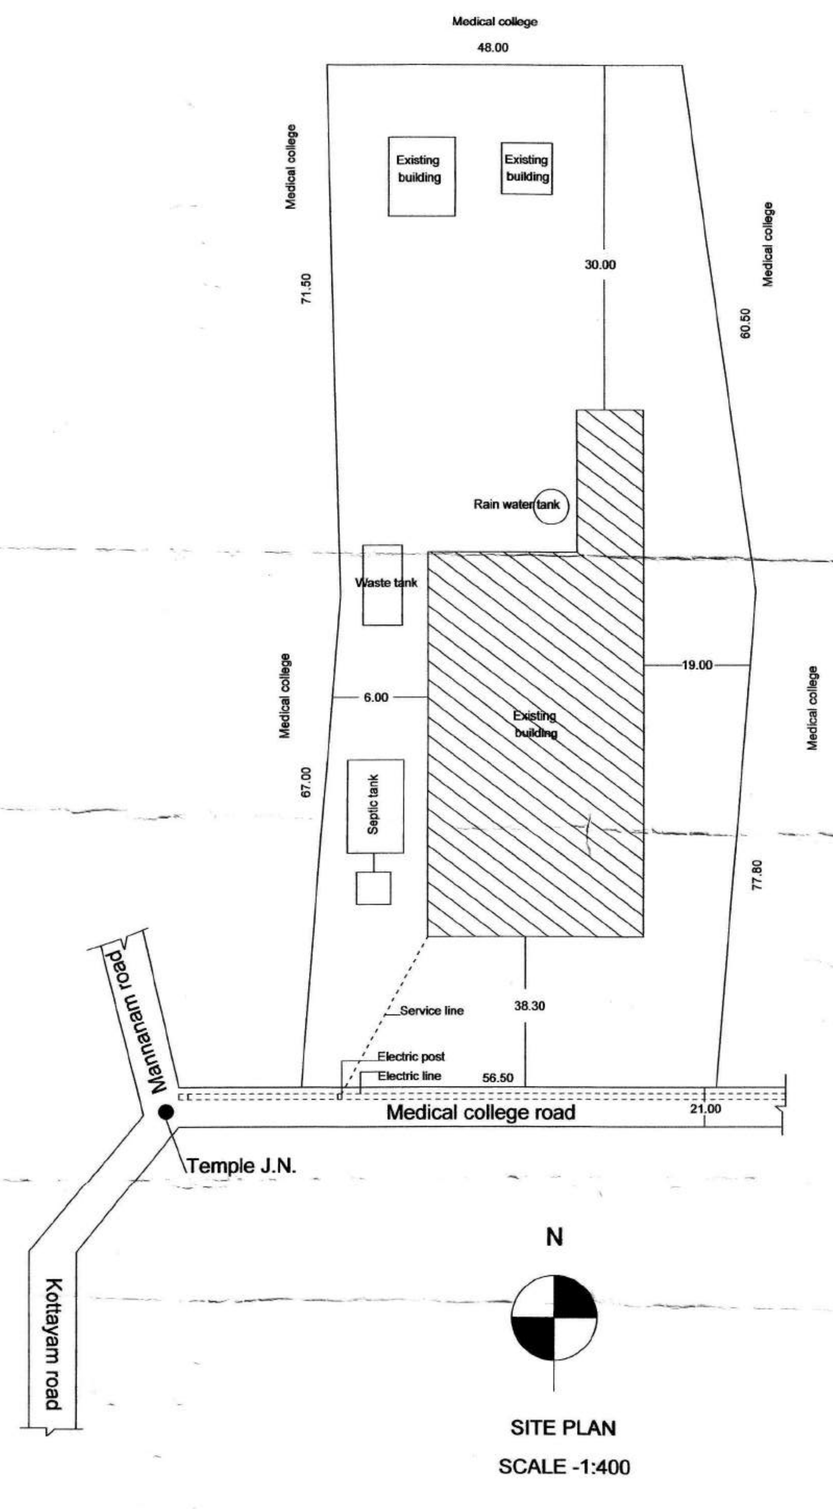

SITE PLAN
SCALE -1:400

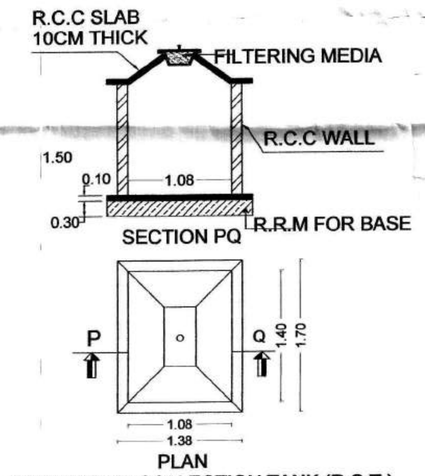

RAIN WATER COLLECTION TANK (R.C.T)

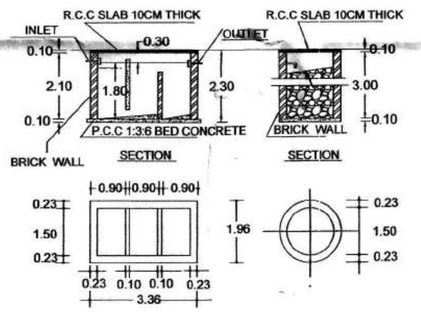

SEPTIC TANK (S.T) AND SOAK PIT (S.P)

CERTIFIED THAT SITE PLAN IS PREPARED AFTER VERIFICATION OF OWNERSHIP DOCUMENT AND THE SITE AND MEASUREMENT ARE SHOWN FOUND TO BE CORRECT . ALSO CERTIFIED THAT BUILDING PLAN IS PREPARED IN ACCORDANCE WITH KERALA PANCHAYATH BUILDING RULE 2011 AND PROVISIONS CONTAINED IN THE SANCTIONED TOWN PLANNING SCHEMES

Draft #1 of File 3302/2025/CAS-HO Approved by Administrative Officer on 30-Sep-2025 01:40 PM | Page 2